FilmL.A., Inc.
6255 W Sunset Blvd, 12th Floor
Hollywood, CA 90028
t: (213)977-8600 - f: (213)977-8601
www.filmla.com

Summary Information

Permit No: F00141622 **Type of Permit:** FILMING **Release Date:** 10/05/2018

Production Company BOSS FILM PRODUCTIONS MAGNUM OPUS

Insured Company Name BOSS FILM PRODUCTIONS MAGNUM OPUS

Contact Phone No. 1 323- 997-4710
Contact Phone No. 2
Fax 323-997-4714
Address 7039 W. SUNSET BLVD
LOS ANGELES, California 90028

Production Title MAGNUM OPUS

Type of Production Feature

Producer GEORGIA KACANDES

Director QUENTIN TARANTINO

1st AD WILLIAM CLARK

Production Manager NATHAN KELLY

FilmL.A. Coordinator Tara Kramer

Location Manager RICK SCHULER / STEVE MAPEL
Primary Phone Mobile - 213-718-0087
Secondary Phone Mobile - 818-261-4733

Location Assistant DANIEL ALVAREZ
Primary Phone Mobile - 5625729231
Secondary Phone

Fees

Posting 300	$69.00
Posting 600	$552.00
Posting 900	$207.00
Posting 1200	$552.00
Posting 1500	$1,380.00
Posting Max	$1,449.00
Notification Charge	$1,148.00
FILMLA NON-REFUNDABLE FILM APPLICATION FEE	$685.00
LA CITY LANE AND STREET CLOSURE FEE	$624.00
LA CITY DOT SIGN REMOVALS AND ENGINEERS	$6,890.00
LA CITY DEPT OF REC AND PARKS PARK MONITOR FEE	$2,280.00
LA CITY FIRE DEPARTMENT SPOT CHECK SURCHARGE	$85.00
LA CITY DEPT OF REC AND PARKS SPECIAL FACILITY ADMINISTRATION FEE	$150.00
LA CITY DEPT OF REC AND PARKS BASECAMP ONLY USE FEE	$1,350.00
LA CITY DEPT OF REC AND PARKS MONITOR	$228.00

Total Permit Fee $17,649.00

Number of Locations 5

NOT A PERMIT

Permit #F00141622

FilmL.A., Inc.
6255 W Sunset Blvd, 12th Floor
Hollywood, CA 90028
t: (213)977-8600 - f: (213)977-8601
www.filmla.com

Summary Information

REPORTING FEE

NOT A PERMIT

Permit #F00141622

FilmL.A., Inc.
6255 W Sunset Blvd, 12th Floor
Hollywood, CA 90028
t: (213)977-8600 - f: (213)977-8601
www.filmla.com

Summary Information — Location

Permit Number	F00141622	**Location Manager**	RICK SCHULER / STEVE MAPEL
Production Company	BOSS FILM PRODUCTIONS MAGNUM O...	Primary Phone	Mobile - 213-718-0087
Insured Company	BOSS FILM PRODUCTIONS MAGNUM O...	Secondary Phone	Mobile - 818-261-4733
Production Title	MAGNUM OPUS		

Location Address 13301 Ventura Blvd, Sherman Oaks, CA, 91423

Location Type Restaurant

Prep Dates 10/7/2018 - 10/7/2018 07:00 - 19:00 1 day

Film Dates 10/8/2018 - 10/8/2018 12:00 - 03:00 1 day

Strike Dates 10/9/2018 - 10/9/2018 07:00 - 19:00

Open or Closed to the Public Closed

Generic Conditions

*Certain service and personnel fees required by jurisdictional agencies are not collected by FilmL.A. Any such fees must be paid directly to the appropriate agency, and a separate invoice will be provided to the permittee.
*LA CITY AND/OR LA COUNTY FIRE CHECKLIST ATTACHED TO FINAL PERMIT. THE PERMITTEE IS RESPONSIBLE FOR COMPLETING CHECKLIST PRIOR TO FILMING ACTIVITY AT THIS LOCATION. NON COMPLIANCE MAY RESULT IN ASSIGNMENT OF A FIRE OFFICER.
Community Survey Obtained
Must Maintain 5' Clearance on Sidewalks/Walkways
Must maintain local/emergency access
No cast or crew parking on area streets
No interference with merchant activity.
Number of uniformed officers listed on the permit is a minimum requirement. Permittee remains responsible for deploying a sufficient number of uniformed officers to provide traffic and crowd control to ensure the safety of the film crew and the public.
Traffic control must be done in accordance w/MUTCD
Traffic Officers Required
Uniformed officers shall have a copy of the film permit in their possession and are required to confirm that all traffic control signage devices are in place.

Please see attached documents Ventura Blvd btwn 13325 Ventura Blvde & Fulton Ave NS curb+1 - Magnum Opus (Rev 1).pdf
10.08.18 U 27390 BANICH.pdf

Equipment on Location

Type	Quantity
10 Ton Truck	5
Cast/Crew	100

Personnel on Location

Type	Quantity
Cast	5
Crew	100

NOT A PERMIT

FilmL.A., Inc.
6255 W Sunset Blvd, 12th Floor
Hollywood, CA 90028
t: (213)977-8600 - f: (213)977-8601
www.filmla.com

Summary Information — Location

Permit Number F00141622
Production Company BOSS FILM PRODUCTIONS MAGNUM O...
Insured Company BOSS FILM PRODUCTIONS MAGNUM O...
Production Title MAGNUM OPUS

Location Manager RICK SCHULER / STEVE MAPEL
Primary Phone Mobile - 213-718-0087
Secondary Phone Mobile - 818-261-4733

vehicles	
Catering Truck	1
Condors	1
Cranes	1
Cube Trucks	5
Generator	1
Honey Wagons	1
Motor Homes	5
Semi Trucks	5
Stakebed Trucks	5
Vans	5

Extras	20
Off-Duty/Retired LAPD Officer(s)	2
Spot Check	1

Filming Activities Camera in car; Car-to-Car; Drive by; Drive ups & away; Driving shots; Equipment on sidewalk, in curb lane & across street; Interior and exterior dialogue; Intermittent pedestrian control; Intermittent traffic control - 2 minutes standard; TALENT IN PERIOD CLOTHING SMOKING CIGARETTES; Rerouting busses on N/S of Ventura Blvd; Removing MTA Bus Sign and Pole through MTA; Removing Bench ;

Special Effects: F/X Permit # 27390

Type	No. Times Per Day	No. Takes Per Take

Description of F/X Scene: HERBAL CIGARETTES.

Jurisdiction **Political:** Los Angeles City - Council District 04 **Police:** Los Angeles Police Department **Fire:** Los Angeles City

Thomas Guide **Page:** 562 **Grid:** D5

Approvals

FILMLA. CLOSURES	Yulizza Ramirez
LOS ANGELES CITY DEPARTMENT OF PUBLIC WORKS	Jessica Castro
LOS ANGELES CITY POLICE DEPARTMENT	Vincent Aguirre

Parking

Base Camp
Location Type :
Other Location 14006 Riverside Dr, Sherman Oaks, CA, 91423

Crew Parking
Location Type :
Other Location 14006 Riverside Dr, Sherman Oaks, CA, 91423

Posting "No Parking" signs W/S OF FULTON AVE, FROM VENTURA BLVD TO WOODBRIDGE ST. **CANCELLED**

NOT A PERMIT

FilmL.A., Inc.
6255 W Sunset Blvd, 12th Floor
Hollywood, CA 90028
t: (213)977-8600 - f: (213)977-8601
www.filmla.com

Summary Information — Location

Permit Number	F00141622	**Location Manager**	RICK SCHULER / STEVE MAPEL
Production Company	BOSS FILM PRODUCTIONS MAGNUM O...	Primary Phone	Mobile - 213-718-0087
Insured Company	BOSS FILM PRODUCTIONS MAGNUM O...	Secondary Phone	Mobile - 818-261-4733
Production Title	MAGNUM OPUS		

Approximate Footage 301 - 600 **Log Number** 217890

Date(s) 10/2/2018 to 10/2/2018 **Time(s)** 07:00 to 19:00

Posting "No Parking" signs S/S OF VENTURA BLVD, FROM FULTON AVE TO VALLEY VISTA (ANYTIME) **CANCELLED**

Approximate Footage 1201 - 1500 **Log Number** 217891

Date(s) 10/2/2018 to 10/3/2018 **Time(s)** 00:00 to 00:00

Posting "No Parking" signs W/S OF FULTON AVE, FROM VENTURA BLVD TO VALLEY HEART DR (ANYTIME) **CANCELLED**
S/S OF WOODBRIDGE ST, FROM FULTON AVE - WEST 150 FEET (ANYTIME) **CANCELLED**
N/S OF VENTURA BLVD, FROM 13325 VENTURA BL TO FULTON AVE (ANYTIME) **CANCELLED**

Approximate Footage 1201 - 1500 **Log Number** 218082

Date(s) 10/3/2018 to 10/3/2018 **Time(s)** 00:00 to 00:00

Posting "No Parking" signs N/S OF VENTURA BLVD, FROM FULTON AVE TO LONGRIDGE AVE **CANCELLED**
E/S OF FULTON AVE, FROM VENTURA BL TO WOODBRIDGE ST**CANCELLED**

Approximate Footage 901 - 1200 **Log Number** 218083

Date(s) 10/3/2018 to 10/3/2018 **Time(s)** 18:00 to 06:00

Posting "No Parking" signs S/S OF VENTURA BLVD, FROM FULTON AVE TO NAGLE AVE **CANCELLED**

Approximate Footage 301 - 600 **Log Number** 218084

Date(s) 10/3/2018 to 10/3/2018 **Time(s)** 00:00 to 00:00

Posting "No Parking" W/S OF FULTON AVE, FROM VENTURA BLVD TO VALLEY HEART DR

NOT A PERMIT

FilmL.A., Inc.
6255 W Sunset Blvd, 12th Floor
Hollywood, CA 90028
t: (213)977-8600 - f: (213)977-8601
www.filmla.com

Summary Information — Location

Permit Number	F00141622	**Location Manager**	RICK SCHULER / STEVE MAPEL
Production Company	BOSS FILM PRODUCTIONS MAGNUM O...	Primary Phone	Mobile - 213-718-0087
Insured Company	BOSS FILM PRODUCTIONS MAGNUM O...	Secondary Phone	Mobile - 818-261-4733
Production Title	MAGNUM OPUS		

signs S/S OF WOODBRIDGE ST, FROM FULTON AVE GOING WEST 150 FEET

Approximate Footage 901 - 1200 **Log Number** 218650

Date(s) 10/7/2018 to 10/7/2018 **Time(s)** 00:00 to 00:00

Posting "No Parking" signs S/S OF VENTURA BLVD, FROM FULTON AVE TO VALLEY VISTA BLVD (ANYTIME)

Approximate Footage 1201 - 1500 **Log Number** 218655

Date(s) 10/7/2018 to 10/8/2018 **Time(s)** 00:00 to 00:00

Posting "No Parking" signs W/S OF FULTON AVE, FROM VENTURA BLVD TO VALLEY HEART DR
S/S OF WOODBRIDGE ST, FROM FULTON AVE - WEST 150 FEET
N/S OF VENTURA BLVD, FROM 13325 VENTURA BL TO FULTON AVE

Approximate Footage 1201 - 1500 **Log Number** 218669

Date(s) 10/8/2018 to 10/8/2018 **Time(s)** 00:00 to 00:00

Posting "No Parking" signs W/S OF FULTON AVE, FROM VENTURA BLVD TO WOODBRIDGE ST
S/S OF WOODBRIDGE ST, FROM FULTON AVE - GOING WEST 150 FEET

Approximate Footage 301 - 600 **Log Number** 218670

Date(s) 10/9/2018 to 10/9/2018 **Time(s)** 07:00 to 19:00

Posting "No Parking" signs N/S OF VENTURA BLVD, FROM FULTON AVE TO LONGRIDGE AVE
E/S OF FULTON AVE, FROM VENTURA BL TO WOODBRIDGE ST

Approximate Footage 601 - 900 **Log Number** 218671

Date(s) 10/8/2018 to 10/8/2018 **Time(s)** 18:00 to 06:00

Posting "No Parking" signs S/S OF VENTURA BLVD, FROM FULTON AVE TO NAGLE AVE (ANYTIME)

Approximate Footage 301 - 600 **Log Number** 218673

NOT A PERMIT

FilmL.A., Inc.
6255 W Sunset Blvd, 12th Floor
Hollywood, CA 90028
t: (213)977-8600 - f: (213)977-8601
www.filmla.com

Summary Information

Location

Permit Number	F00141622	**Location Manager**	RICK SCHULER / STEVE MAPEL
Production Company	BOSS FILM PRODUCTIONS MAGNUM O...	Primary Phone	Mobile - 213-718-0087
Insured Company	BOSS FILM PRODUCTIONS MAGNUM O...	Secondary Phone	Mobile - 818-261-4733
Production Title	MAGNUM OPUS		

Date(s) 10/8/2018 to 10/8/2018 **Time(s)** 00:00 to 00:00

Lane / Full Closure N/S CURB LANE PLUS ADJACANT LANE CLOSURE OF VENTURA BLVD, FROM 13325 VENTURA BL TO FULTON AVE

Approximate Footage 0 - 300

Date(s) 10/8/2018 to 10/8/2018 **Time(s)** 19:00 to 23:59

NOT A PERMIT

FilmL.A., Inc.
6255 W Sunset Blvd, 12th Floor
Hollywood, CA 90028
t: (213)977-8600 - f: (213)977-8601
www.filmla.com

Summary Information — Location

Permit Number	F00141622	**Location Manager**	RICK SCHULER / STEVE MAPEL
Production Company	BOSS FILM PRODUCTIONS MAGNUM O...	Primary Phone	Mobile - 213-718-0087
Insured Company	BOSS FILM PRODUCTIONS MAGNUM O...	Secondary Phone	Mobile - 818-261-4733
Production Title	MAGNUM OPUS		

Location Address Forest Lawn Dr, Barham Blvd. - Zoo Dr., Los Angeles, CA, 90068

Location Type Street

Film Dates 10/7/2018 - 10/7/2018 06:00 - 18:00 1 day

Open or Closed to the Public Closed

Generic Conditions

*LA CITY AND/OR LA COUNTY FIRE CHECKLIST ATTACHED TO FINAL PERMIT. THE PERMITTEE IS RESPONSIBLE FOR COMPLETING CHECKLIST PRIOR TO FILMING ACTIVITY AT THIS LOCATION. NON COMPLIANCE MAY RESULT IN ASSIGNMENT OF A FIRE OFFICER.
Must Maintain 5' Clearance on Sidewalks/Walkways
Must maintain local/emergency access
No cast or crew parking on area streets
No interference with merchant activity.
Number of uniformed officers listed on the permit is a minimum requirement. Permittee remains responsible for deploying a sufficient number of uniformed officers to provide traffic and crowd control to ensure the safety of the film crew and the public.
Traffic control must be done in accordance w/MUTCD
Traffic Officers Required
Uniformed officers shall have a copy of the film permit in their possession and are required to confirm that all traffic control signage devices are in place.

Please see attached documents

62397 LA Equestrian Guidelines.pdf
guidelines 62397- Sennet Canyon Parking Lot.pdf

Equipment on Location

Type	Quantity
10 Ton Truck	5
Cast/Crew vehicles	100
Catering Truck	1
Condors	1
Cranes	1
Cube Trucks	5
Generator	1
Honey Wagons	1
Motor Homes	5

Personnel on Location

Type	Quantity
Cast	5
Crew	25
Extras	20
Off-Duty/Retired LAPD Officer(s)	4
Spot Check	1

NOT A PERMIT

FilmL.A., Inc.
6255 W Sunset Blvd, 12th Floor
Hollywood, CA 90028
t: (213)977-8600 - f: (213)977-8601
www.filmla.com

Summary Information — Location

Permit Number	F00141622	**Location Manager**	RICK SCHULER / STEVE MAPEL
Production Company	BOSS FILM PRODUCTIONS MAGNUM O...	Primary Phone	Mobile - 213-718-0087
Insured Company	BOSS FILM PRODUCTIONS MAGNUM O...	Secondary Phone	Mobile - 818-261-4733
Production Title	MAGNUM OPUS		

Semi Trucks	5
Stakebed Trucks	5
Vans	5

Filming Activities Camera in car; Car-to-Car; Drive by; Driving shots; Equipment on sidewalk, in curb lane & across street; Extended run, holding intersections; Exterior Dialogue; Exterior establishing shots; Intermittent pedestrian control; Intermittent traffic control - 2 minutes standard; Process Trailer; Running & tow shots.; Russian Arm ;

Jurisdiction **Political:** Los Angeles City - Council District 04 **Police:** Los Angeles Police Department **Fire:** Los Angeles City

Thomas Guide **Page:** 563 **Grid:** D5

Approvals

LOS ANGELES CITY POLICE DEPARTMENT	Vincent Aguirre
LOS ANGELES CITY DEPARTMENT OF REC & PARKS - FILM OFFICE	Isabel Aguilar

Parking

Base Camp Location Type : Other Location — Sennet Canyon Parking Lot, Los Angeles, CA 91506

Crew Parking Location Type : Other Location — LA Equestrian Center Riding Club , LOS ANGELES, CA, 90021

NOT A PERMIT

FilmL.A., Inc.
6255 W Sunset Blvd, 12th Floor
Hollywood, CA 90028
t: (213)977-8600 - f: (213)977-8601
www.filmla.com

Summary Information — Location

Permit Number	F00141622	**Location Manager**	RICK SCHULER / STEVE MAPEL
Production Company	BOSS FILM PRODUCTIONS MAGNUM O...	Primary Phone	Mobile - 213-718-0087
Insured Company	BOSS FILM PRODUCTIONS MAGNUM O...	Secondary Phone	Mobile - 818-261-4733
Production Title	MAGNUM OPUS		

Location Address 10143 Riverside Dr, North Hollywood, CA, 91602

Location Type Retail Business

Prep Dates 10/3/2018 - 10/6/2018 07:00 - 19:00 4 days

Film Dates 10/7/2018 - 10/7/2018 06:00 - 22:00 1 day

Strike Dates 10/9/2018 - 10/9/2018 07:00 - 19:00

Open or Closed to the Public Closed

Generic Conditions

*Certain service and personnel fees required by jurisdictional agencies are not collected by FilmL.A. Any such fees must be paid directly to the appropriate agency, and a separate invoice will be provided to the permittee.
*LA CITY AND/OR LA COUNTY FIRE CHECKLIST ATTACHED TO FINAL PERMIT. THE PERMITTEE IS RESPONSIBLE FOR COMPLETING CHECKLIST PRIOR TO FILMING ACTIVITY AT THIS LOCATION. NON COMPLIANCE MAY RESULT IN ASSIGNMENT OF A FIRE OFFICER.
Community Survey Required
Must Maintain 5' Clearance on Sidewalks/Walkways
Must maintain local/emergency access
No cast or crew parking on area streets
No interference with merchant activity.
Number of uniformed officers listed on the permit is a minimum requirement. Permittee remains responsible for deploying a sufficient number of uniformed officers to provide traffic and crowd control to ensure the safety of the film crew and the public.
Traffic control must be done in accordance w/MUTCD
Traffic Officers Required
Uniformed officers shall have a copy of the film permit in their possession and are required to confirm that all traffic control signage devices are in place.

Please see attached documents

Riverside Dr (BS curb) & Forman Ave (BS curb) - Magnum Opus.pdf
Riverside Dr btwn Talofa - Forman NS curb+1 - Magnum Opus.pdf
Approval_Communique-464864.pdf
Toluca Lake_August_2018_AK.pdf

Equipment on Location

Type	Quantity
10 Ton Truck	5

Personnel on Location

Type	Quantity
Cast	5

NOT A PERMIT

FilmL.A., Inc.
6255 W Sunset Blvd, 12th Floor
Hollywood, CA 90028
t: (213)977-8600 - f: (213)977-8601
www.filmla.com

Summary Information — Location

Permit Number	F00141622	**Location Manager**	RICK SCHULER / STEVE MAPEL
Production Company	BOSS FILM PRODUCTIONS MAGNUM O...	Primary Phone	Mobile - 213-718-0087
Insured Company	BOSS FILM PRODUCTIONS MAGNUM O...	Secondary Phone	Mobile - 818-261-4733
Production Title	MAGNUM OPUS		

Cast/Crew	100	Crew	100
vehicles		Extras	20
Catering Truck	1	Off-Duty/Retired LAPD Officer(s)	3
Condors	1	Spot Check	1
Cranes	1		
Cube Trucks	5		
Generator	1		
Honey Wagons	1		
Motor Homes	5		
Semi Trucks	5		
Stakebed Trucks	5		
Vans	5		

Filming Activities Camera in car; Car-to-Car; Drive by; Drive ups & away; Driving shots; Equipment on sidewalk, in curb lane & across street; Interior and exterior dialogue; Intermittent pedestrian control; Intermittent traffic control - 2 minutes standard; TALENT IN PERIOD CLOTHING SMOKING CIGARETTES; SET DRESSING 10154 RIVERSIDE DRIVE; Covering 4 WAY crosswalk with temporary paper.; Additional Prep 10/7 from 5a to 6a;

Jurisdiction **Political:** Los Angeles City - Council District 04 **Police:** Los Angeles Police Department **Fire:** Los Angeles City

Thomas Guide **Page:** 563 **Grid:** C4

Approvals

LOS ANGELES CITY DEPARTMENT OF TRANSPORTATION - SIGN & METER REMOVAL	Karina Chaki
FILMLA. CLOSURES	Yulizza Ramirez
LOS ANGELES CITY DEPARTMENT OF PUBLIC WORKS	Jessica Castro
LOS ANGELES CITY POLICE DEPARTMENT	Melissa Hernandez

Parking

Base Camp Location Type : Other Location	Sennet Canyon Parking Lot, Los Angeles, CA 91506	**Crew Parking** Location Type : Other Location	LA Equestrian Center Riding Club , LOS ANGELES, CA, 90021

Posting "No Parking" E/S OF FORMAN FROM RIVERSIDE GOING SOUTH 250 FEET

NOT A PERMIT

FilmL.A., Inc.
6255 W Sunset Blvd, 12th Floor
Hollywood, CA 90028
t: (213)977-8600 - f: (213)977-8601
www.filmla.com

Summary Information **Location**

Permit Number	F00141622	**Location Manager**	RICK SCHULER / STEVE MAPEL
Production Company	BOSS FILM PRODUCTIONS MAGNUM O...	Primary Phone	Mobile - 213-718-0087
Insured Company	BOSS FILM PRODUCTIONS MAGNUM O...	Secondary Phone	Mobile - 818-261-4733
Production Title	MAGNUM OPUS		

signs E/S OF FORMAN FROM RIVERSIDE GOING NORTH TO SARA STREET
N/S OF RIVERSIDE DR FROM FORMAN TO SANCOLA AVE
N/S OF RIVERSIDE DR FROM FORMAN GOING EAST 200 FEET

Approximate Footage more than 1800 **Log Number** 218085

Date(s) 10/3/2018 to 10/6/2018 **Time(s)** 07:00 to 19:00

Posting "No Parking" signs B/S FORMAN AVE, FROM SARA ST TO MOORPARK AVE
N/S RIVERSIDE DR, FROM SANCOLA AVE TO MARIOTA AVE
S/S OF RIVERSIDE DR, FROM SANCOLA AVE TO TALOFA AVE

Approximate Footage more than 1800 **Log Number** 218732

Date(s) 10/7/2018 to 10/7/2018 **Time(s)** 00:00 to 00:00

Posting "No Parking" signs W/S OF TALOFA AVENUE, FROM RIVERSIDE DR GOING NORTH 50 FEET

Approximate Footage 0 - 300 **Log Number** 218734

Date(s) 10/7/2018 to 10/7/2018 **Time(s)** 00:00 to 00:00

Lane / Full Closure N/S CURB LANE OF RIVERSIDE DRIVE, FORMAN AVE GOING EAST AND WEST 50 FEET
S/S CURB LANE OF RIVERSIDE DRIVE FORMAN AVE GOING EAST AND WEST 50 FEET
E/S CURB LANE OF FORMAN AVENUE, FROM RIVERSIDE GOING NORTH AND SOUTH 50 FEET
W/S CURB LANE OF FORMAN AVENUE FROM RIVERSIDE GOING NORTH AND SOUTH 50 FEET
ON RIVERSIDE DR: TWO LANES OF TRAFFIC IN EACH DIRECTION MUST BE MAINTAINED AT ALL TIMES

Approximate Footage 0 - 300

Date(s) 10/6/2018 to 10/8/2018 **Time(s)** 21:00 to 19:00

Lane / Full Closure N/S CURB LANE PLUS ADJACANT LANE OF RIVERSIDE FROM FORMAN AVENUE TO TOLOFA AVE

Approximate Footage 0 - 300

NOT A PERMIT

FilmL.A., Inc.
6255 W Sunset Blvd, 12th Floor
Hollywood, CA 90028
t: (213)977-8600 - f: (213)977-8601
www.filmla.com

Summary Information

Location

Permit Number	F00141622	**Location Manager**	RICK SCHULER / STEVE MAPEL
Production Company	BOSS FILM PRODUCTIONS MAGNUM O...	Primary Phone	Mobile - 213-718-0087
Insured Company	BOSS FILM PRODUCTIONS MAGNUM O...	Secondary Phone	Mobile - 818-261-4733
Production Title	MAGNUM OPUS		

Date(s) 10/6/2018 to 10/6/2018 **Time(s)** 06:00 to 22:00

NOT A PERMIT

FilmL.A., Inc.
6255 W Sunset Blvd, 12th Floor
Hollywood, CA 90028
t: (213)977-8600 - f: (213)977-8601
www.filmla.com

Summary Information

Location

Permit Number F00141622
Production Company BOSS FILM PRODUCTIONS MAGNUM O...
Insured Company BOSS FILM PRODUCTIONS MAGNUM O...
Production Title MAGNUM OPUS

Location Manager RICK SCHULER / STEVE MAPEL
Primary Phone Mobile - 213-718-0087
Secondary Phone Mobile - 818-261-4733

This location has been CANCELED

Location Address 4724 1/2 Forman Ave, Los Angeles, CA, 91602

Location Type Business

Film Dates 10/7/2018 - 10/8/2018 07:00 - 22:00 2 days

Open or Closed to the Public Closed

Please see attached document Toluca Lake_August_2018_AK.pdf

Equipment on Location

Type	Quantity
10 Ton Truck	5
Cast/Crew vehicles	100
Catering Truck	1
Condors	1
Cranes	1
Cube Trucks	5
Generator	1
Honey Wagons	1
Motor Homes	5
Semi Trucks	5
Stakebed Trucks	5
Vans	5

Personnel on Location

Type	Quantity
Cast	5
Crew	100
Extras	20

Filming Activities Camera in car; Car-to-Car; Drive by; Drive ups & away; Driving shots; Equipment on sidewalk, in curb lane & across street; Interior and exterior dialogue; Intermittent pedestrian control; Intermittent traffic control - 2 minutes standard; TALENT IN PERIOD CLOTHING SMOKING CIGARETTES; Covering 4 WAY crosswalk with temporary paper.; CANCEL LOCATION;

Jurisdiction **Political:** Los Angeles City - Council District 04 **Police:** Los Angeles Police Department **Fire:** Los Angeles City

Parking **Base Camp** **Crew Parking**

NOT A PERMIT

FilmL.A., Inc.
6255 W Sunset Blvd, 12th Floor
Hollywood, CA 90028
t: (213)977-8600 - f: (213)977-8601
www.filmla.com

Summary Information

Location

Permit Number	F00141622	**Location Manager**	RICK SCHULER / STEVE MAPEL
Production Company	BOSS FILM PRODUCTIONS MAGNUM O...	Primary Phone	Mobile - 213-718-0087
Insured Company	BOSS FILM PRODUCTIONS MAGNUM O...	Secondary Phone	Mobile - 818-261-4733
Production Title	MAGNUM OPUS		

Location Type : To Be Determined

Location Type : To Be Determined

NOT A PERMIT

FilmL.A., Inc.
6255 W Sunset Blvd, 12th Floor
Hollywood, CA 90028
t: (213)977-8600 - f: (213)977-8601
www.filmla.com

Summary Information — Location

Permit Number	F00141622	**Location Manager**	RICK SCHULER / STEVE MAPEL
Production Company	BOSS FILM PRODUCTIONS MAGNUM O...	Primary Phone	Mobile - 213-718-0087
Insured Company	BOSS FILM PRODUCTIONS MAGNUM O...	Secondary Phone	Mobile - 818-261-4733
Production Title	MAGNUM OPUS		

Location Address	4448 Forman Ave, Los Angeles, CA, 91602
Location Type	Salon
Prep Dates	10/3/2018 - 10/6/2018 07:00 - 19:00 4 days
Film Dates	10/7/2018 - 10/7/2018 06:00 - 22:00 1 day
Strike Dates	10/9/2018 - 10/9/2018 07:00 - 19:00
Hold Dates	10/8/2018 - 10/8/2018 00:00 - 00:00
Open or Closed to the Public	Closed
Generic Conditions	*Certain service and personnel fees required by jurisdictional agencies are not collected by FilmL.A. Any such fees must be paid directly to the appropriate agency, and a separate invoice will be provided to the permittee. *LA CITY AND/OR LA COUNTY FIRE CHECKLIST ATTACHED TO FINAL PERMIT. THE PERMITTEE IS RESPONSIBLE FOR COMPLETING CHECKLIST PRIOR TO FILMING ACTIVITY AT THIS LOCATION. NON COMPLIANCE MAY RESULT IN ASSIGNMENT OF A FIRE OFFICER. Community Survey Required Must Maintain 5' Clearance on Sidewalks/Walkways Must maintain local/emergency access No cast or crew parking on area streets No interference with merchant activity. Number of uniformed officers listed on the permit is a minimum requirement. Permittee remains responsible for deploying a sufficient number of uniformed officers to provide traffic and crowd control to ensure the safety of the film crew and the public. Traffic control must be done in accordance w/MUTCD Traffic Officers Required Uniformed officers shall have a copy of the film permit in their possession and are required to confirm that all traffic control signage devices are in place.
Please see attached documents	Forman Ave (closure) btwn Forman Ave & Riverside Ave - Magnum Opus.pdf Riverside Dr (BS curb) & Forman Ave (BS curb) - Magnum Opus.pdf Toluca Lake_August_2018_AK.pdf

NOT A PERMIT

FilmL.A., Inc.
6255 W Sunset Blvd, 12th Floor
Hollywood, CA 90028
t: (213)977-8600 - f: (213)977-8601
www.filmla.com

Summary Information — Location

Permit Number	F00141622	**Location Manager**	RICK SCHULER / STEVE MAPEL
Production Company	BOSS FILM PRODUCTIONS MAGNUM O...	Primary Phone	Mobile - 213-718-0087
Insured Company	BOSS FILM PRODUCTIONS MAGNUM O...	Secondary Phone	Mobile - 818-261-4733
Production Title	MAGNUM OPUS		

Equipment on Location

Type	Quantity
5 or 10 ton trucks	5
Cast/Crew vehicles	80
Condors	1
Cranes	1
Cube Trucks	5
Generator	1
Picture vehicles	10
Stakebed Trucks	51
Trailers	5
Vans	5

Personnel on Location

Type	Quantity
Cast	5
Crew	80
Extras	20
Off-Duty/Retired LAPD Officer(s)	3
Spot Check	1

Filming Activities Car-to-Car; Drive ups & away; Driving shots with the flow of traffic; Equipment on sidewalk, in curb lane & across street; Extended run, holding intersections; Interior and exterior dialogue; Intermittent pedestrian control; Intermittent traffic control - 2 minutes standard; TALENT IN PERIOD CLOTHING SMOKING CIGARETTES; Covering cross walk with paper; Removing meters, bike racks, trash cans, and new paper stand; Talent crossing street at Riverside & Forman going into store;

Jurisdiction **Political:** Los Angeles City - Council District 04 **Police:** Los Angeles Police Department **Fire:** Los Angeles City

Thomas Guide **Page:** 563 **Grid:** C4

Approvals

FILML.A. CLOSURES	Yulizza Ramirez
LOS ANGELES CITY DEPARTMENT OF PUBLIC WORKS	Cairo Hunter
LOS ANGELES CITY POLICE DEPARTMENT	Gabriel Aleman

Parking

Base Camp Location Type : Other Location	Sennet Canyon Parking Lot, Los Angeles, CA 91506	**Crew Parking** Location Type : Other Location	LA Equestrian Center Riding Club , LOS ANGELES, CA, 90021

Lane / Full Closure FULL CLOSURE OF FORMAN AVE FROM RIVERSIDE DR TO MOORPARK

Approximate Footage 0 - 300

NOT A PERMIT

FilmL.A., Inc.
6255 W Sunset Blvd, 12th Floor
Hollywood, CA 90028
t: (213)977-8600 - f: (213)977-8601
www.filmla.com

Summary Information — Location

Permit Number	F00141622	**Location Manager**	RICK SCHULER / STEVE MAPEL
Production Company	BOSS FILM PRODUCTIONS MAGNUM O...	Primary Phone	Mobile - 213-718-0087
Insured Company	BOSS FILM PRODUCTIONS MAGNUM O...	Secondary Phone	Mobile - 818-261-4733
Production Title	MAGNUM OPUS		

Date(s) 10/7/2018 to 10/7/2018 **Time(s)** 06:00 to 18:00

Lane / Full Closure N/S CURB LANE OF RIVERSIDE DRIVE, FORMAN AVE GOING EAST AND WEST 50 FEET
S/S CURB LANE OF RIVERSIDE DRIVE FORMAN AVE GOING EAST AND WEST 50 FEET
E/S CURB LANE OF FORMAN AVENUE, FROM RIVERSIDE GOING NORTH AND SOUTH 50 FEET
W/S CURB LANE OF FORMAN AVENUE FROM RIVERSIDE GOING NORTH AND SOUTH 50 FEET
ON RIVERSIDE DR: TWO LANES OF TRAFFIC IN EACH DIRECTION MUST BE MAINTAINED AT ALL TIMES

Approximate Footage 0 - 300

Date(s) 10/6/2018 to 10/8/2018 **Time(s)** 21:00 to 19:00

NO PERMIT

Permit #F00141622

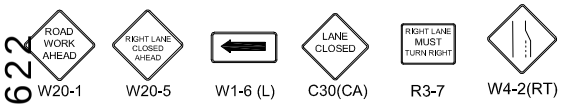

ALL TRAFFIC CONTROL WILL BE INSTALLED TO MEET OR EXCEED THE LATEST CA-MUTCD MINIMUM REQUIREMENTS

Ⓢ TRAFFIC SIGNAL

● TRAFFIC CONE

TYPE I W/ SIGN

HIGH LEVEL WARNING DEVICE

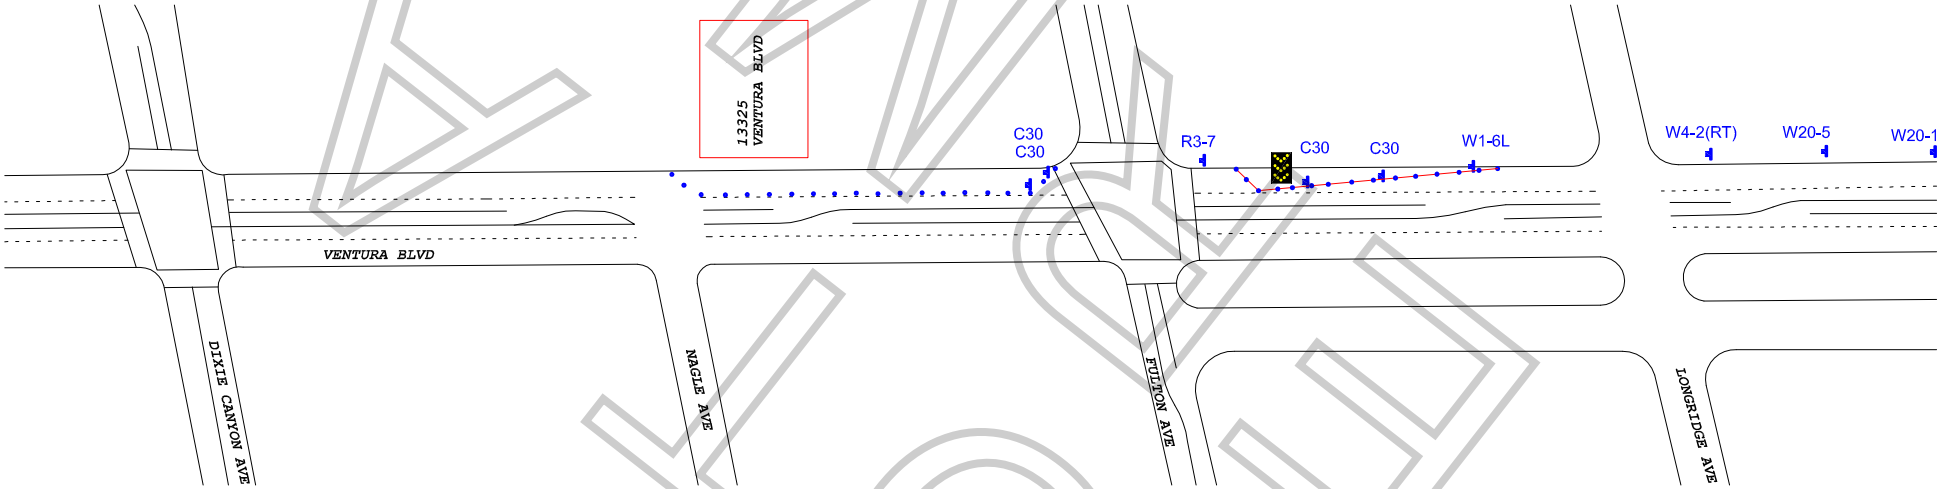

WORK ZONE TRAFFIC CONTROL PLAN
GENERAL NOTES

1. DATE/TIME: 10-8-18 FROM 19:00 HOURS TO 23:59 HOURS.

2. ALL SIGNING, STRIPING, AND TRAFFIC CONTROL DEVICES SHALL CONFORM TO THE (CURRENT) STATE OF CALIFORNIA DEPARTMENT OF TRANSPORTATION (CALTRANS) STANDARD PLANS AND STANDARD SPECIFICATIONS, CALIFORNIA MUTCD, AND ANY ADDENDUMS THERETO, AND AS SHOWN ON THESE PLANS, SYMBOLS AND ABBREVIATIONS USED ARE SHOWN ON CALTRANS STANDARD PLANS.
3. THERE WILL BE NO INTERFERENCE WITH TRAFFIC SIGNALS OR CROSSWALKS.
4. CONES WILL BE 28" MINIMUM HEIGHT AND HAVE REFLECTORIZED SLEEVES FOR NIGHT WORK.
5. POLICE WILL DIRECT TRAFFIC IF NECESSARY.

TCP FOR: BOSS FILM PROD:
"MAGNUM OPUS"

LOCATION: N/S CURB & ADJACENT - VENTURA BLVD
13325 VENTURA BLVD & FULTON AVE
SHERMAN OAKS, CALIFORNIA

CONTACT: STEVE MAPEL
PH# 818-261-4733

JCL TRAFFIC SERVICES
(213) 622-9775
C31-CA Lic # 805357

DATE | REVISIONS

DRAFTER: MARIO MENJIVAR
SCALE: N.T.S.
FILM LA: TK

FINAL

F-315-U

LOS ANGELES FIRE DEPARTMENT

Permit #F00141622

Permit No: 27390

Date Issue 10/4/2018

SPECIAL PERMIT TO USE SPECIAL EFFECTS

State Lic No 2615.07

Name:	MARC BANICH	Address:	612 ALBERTA ST	Phone:	(626) 345-1323
Company:		City:	ALTADENA	Mobile:	(310) 897-8512
Email:	mbfx@sbcglobal.net	State:	CA Zip: 91001	Fax:	

2nd Operator: 3310.07 roxanne gross

Production Title: MAGNUM OPHUS Production Company: BOSS FILM PROD.

Location: 13301 VENTURA BL

PERMISSION IS HEREBY GRANTED TO SIMULATE:

SMOKE EFFECTS AND ACTORS SMOKING CIGARETTES

USING THE FOLLOWING SPECIAL EFFECTS MATERIAL:

3- PACKS OF HERBAL CIGARETTES

UNDER THE FOLLOWING CONDITIONS:

UNDER THE DIRECT SUPERVISION OF MARC BANICH, 2615.07 AND SPOT CHECK FOR EFFECTS ONLY FP# 141622

ADDITIONAL TERMS AND CONDITIONS

992.6 HSC RESPONSIBILITY. The Company representative shall provide to the authority having jurisdiction the name and license number of the special effects operator who shall have the authority, responsibility and be in charge of handling all Special Effects Material. The company representative shall also allocate sufficient time to the Special Effects Pyrotechnic Operator to prepare for the transportation, parking, storing, securing daily, discharging, disposing of, or otherwise handling of fireworks, pyrotechnic devices, or materials in a sane manner. Upon completion of firing, no unauthorized person shall be permitted access to the firing area until the licensed pyrotechnic operator has determined the area to be safe and secure.

NOTICE: The permittee and production company shall be advised that this permit in no way removes or modifies their responsibility to comply with any other applicable laws or ordinances, including those relating to excessive noise.

57.105.8 THE CHIEF SHALL HAVE THE POWER TO REVOKE OR SUSPEND ANY SPECIAL PERMIT UPON VIOLATION OF THE TERMS AND CONDITIONS IN ACCORDANCE WITH PROVISIONS OF SECTION 57.105.5 OF THE LOS ANGELES MUNICIPAL CODE.

SUBJECT TO FIELD INSPECTION NO DEVIATION WITHOUT WRITTEN PERMISSION

TEMPORARY FROM

10/8/2018 TO

Fire Chief
By: OWENS
Phone: 213 978-3670

NOT A PERMIT

lafd:rev 2/2017

PARK FILM OFFICE
City of Los Angeles, Department of Recreation and Parks
4730 Crystal Springs Drive, (Mail Stop 664)
Los Angeles, California 90027
Telephone: (323) 644-6220 Fax: (213) 847-6056

Film Production Guidelines

Welcome to the City of Los Angeles, Department of Recreation and Park. In our partnership to protect the environmental integrity of our parks the Park Film Office is providing guidelines to ensure a safe and successful film shoot. Please review and provide copies of these guidelines to the appropriate responsible persons. Thank you for the continuous use of our parkland.

Griffith Park – LA EQUESTRIAN CENTER

- **Okay to CREW PARK at Griffith Park – LA Equestrian Center on 10/06 and 10/07/2018 (see plot plan)**
- **No catering Onsite.**
- **Ok to have 150 crew cars only.**
- **No Generator onsite**
- Company is not approved to be on the path or trails.
- Company must yield to any park patrons that are on the path/trails.
- Company does not have exclusive use of any portion of the park.
- **Must follow monitor's restrictions and they may override any previously stated guidelines.**
- **Use of City utilities (water and electricity) is $75 per use, per day and the company will be invoiced by the Park Film Office.**
- Vehicles and/or heavy equipment are not allowed on turf areas unless prior approval is given by the Park Film Office.
- Production companies must provide their own restroom and trash receptacles. The City dumpsters and trash cans cannot be used so all self-generated trash has to be removed and disposed of off-site.
- **No simulated sex allowed on Park property.**
- **No nudity allowed on Park property.**
- Film permits do not provide exclusive use of a park or recreation area.
- Service roads, parking lot driveway access, handicap or electric vehicle designated parking stalls may not be blocked or restricted. Emergency vehicle access lanes must be maintained in parking lots and park streets at all times.
- A 20 Foot unobstructed lane must be maintained between parked vehicles/trailers in all parking lots and Recreation and Parks roadways for emergency vehicle access.
- Due to underground plastic irrigation lines and trees having shallow root systems, staking and or drilling into turf, rocks, trees or asphalted areas is not permissible unless prior approval is given by the Park Film Office. This approval will be noted in the permitted guidelines.
- Locked park gates can only be accessed by a Park Film Office Monitor. Security of open gates must be provided by the permitted company. Any equipment that is

NOT A PERMIT

permitted to stay overnight must be guarded by the permitted company's security group.

- Alterations to natural or manmade surroundings or content of the park are not permissible unless documented in these specific guidelines. The permit holder is financially responsible for all remediation should there be any damage or unauthorized alteration to Department property. The remediation and cost of will be determined by the Park Film Office.
- A Park Film Office Monitor(s) may be assigned to the permitted location. Their job is to ensure guidelines are followed, liaison between park patrons, other City employees and a communication link between Permitee and the Park Film Office for any additional needs or authorizations. When the Park Film Office is closed the Park Film Monitor has the authority and responsibility to modify these guidelines within the parameters given to them by their supervisor. The Park Film Monitor has access 24/7 to contact their supervisors if needed. The Permitee will be required to adhere to the instructions, restrictions and requests given by the Park Film Monitor.
- Smoking is prohibited on all Department properties. An exception has been made for permitted film production companies to smoke in areas that are designated by the Fire Safety Officer or Park Film Monitor. If a Fire Safety Officer or Park Film Monitor is not assigned to the Permitee there will be no smoking with the exception of an actor smoking while performing or as part of the scene.
- A designated smoking area may not be near any patron activity or facility. Large buckets of sand or water must be placed in this area for disposal of tobacco or tobacco related products. The designated smoking area may be revoked or not allowed depending on weather and location conditions. Failure to comply with the smoking restrictions may result in a fine.

F-141622

BOSS FILM PRODUCTIONS MAGNUM OPUS/MAGNUM OPUS

(GRIFFITH PARK –LA EQUESTRIAN CENTER)

NO PERMIT

PARK FILM OFFICE
City of Los Angeles, Department of Recreation and Parks
4730 Crystal Springs Drive, (Mail Stop 664)
Los Angeles, California 90027
Telephone: (323) 644-6220 Fax: (213) 847-6056

Film Production Guidelines

Welcome to the City of Los Angeles, Department of Recreation and Parks (Department). In our partnership to protect the environmental integrity of our parks the Park Film Office is providing guidelines to ensure a safe and successful film shoot. Please review and provide copies of these guidelines to the appropriate responsible persons. Thank you for the continuous use of our parkland.

SENNET CANYON PARKING LOT

- **Ok to BASE CAMP at Sennet Canyon Parking Lot on 10/06/2018-10/08/2018(see plot plan).**
- **Ok to PARK 100 CREW CARS, 5 VANS, 5 TRAILERS, 5 5-TON TRUCKS, 1 HONEYWAGON, 2 LUNCHBOX, 5 STAKEBEDS, cables and Glow bugs for Light.**
- **OK FOR GENERATOR, generator must comply with FSO and or monitor standards.**
- **Ok for Catering onsite.**
- **Basecamp will pull in on 10/06 at 12am. Basecamp will be ACTIVE EVERYDAY.**
- **Does NOT have exclusive use of the park.**
- **NOT allowed to film any patron unless given permission with written consent.**
- **Use of City utilities (water and electricity) is $75 per use, per day and the company will be invoiced by the Park Film Office.**
- Vehicles and/or heavy equipment are not allowed on turf areas unless prior approval is given by the Park Film Office.
- Production companies must provide their own restroom and trash receptacles. The City dumpsters and trash cans cannot be used so all self-generated trash has to be removed and disposed of off-site.
- **No simulated sex allowed on Park property.**
- **No nudity allowed on Park property.**
- Film permits do not provide exclusive use of a park or recreation area.
- Service roads, parking lot driveway access, handicap or electric vehicle designated parking stalls may not be blocked or restricted. Emergency vehicle access lanes must be maintained in parking lots and park streets at all times.
- A 20 Foot unobstructed lane must be maintained between parked vehicles/trailers in all parking lots and Recreation and Parks roadways for emergency vehicle access.
- Due to underground plastic irrigation lines and trees having shallow root systems, staking and or drilling into turf, rocks, trees or asphalted areas is not permissible unless prior approval is given by the Park Film Office. This approval will be noted in the permitted guidelines.

DRAFT

- Locked park gates can only be accessed by a Park Film Office Monitor. Security of open gates must be provided by the permitted company. Any equipment that is permitted to stay overnight must be guarded by the permitted company's security group.
- Alterations to natural or manmade surroundings or content of the park are not permissible unless documented in these specific guidelines. The permit holder is financially responsible for all remediation should there be any damage or unauthorized alteration to Department property. The remediation and cost of will be determined by the Park Film Office.
- A Park Film Office Monitor(s) may be assigned to the permitted location. Their job is to ensure guidelines are followed, liaison between park patrons, other City employees and a communication link between Permitee and the Park Film Office for any additional needs or authorizations. When the Park Film Office is closed the Park Film Monitor has the authority and responsibility to modify these guidelines within the parameters given to them by their supervisor. The Park Film Monitor has access 24/7 to contact their supervisors if needed. The Permitee will be required to adhere to the instructions, restrictions and requests given by the Park Film Monitor.
- Smoking is prohibited on all Department properties. An exception has been made for permitted film production companies to smoke in areas that are designated by the Fire Safety Officer or Park Film Monitor. If a Fire Safety Officer or Park Film Monitor is not assigned to the Permitee there will be no smoking with the exception of an actor smoking while performing or as part of the scene.
- A designated smoking area may not be near any patron activity or facility. Large buckets of sand or water must be placed in this area for disposal of tobacco or tobacco related products. The designated smoking area may be revoked or not allowed depending on weather and location conditions. Failure to comply with the smoking restrictions may result in a fine.

F-141622

BOSS FILM PRODUCTIONS MAGNUM OPUS/MAGNUM OPUS

(SENNET CANYON PARKING LOT)

NO PARK PERMIT

Permit #F00141622

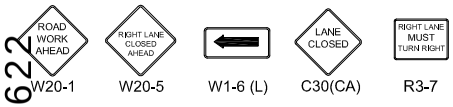

Ⓢ TRAFFIC SIGNAL

● TRAFFIC CONE

TYPE I W/ SIGN

HIGH LEVEL WARNING DEVICE

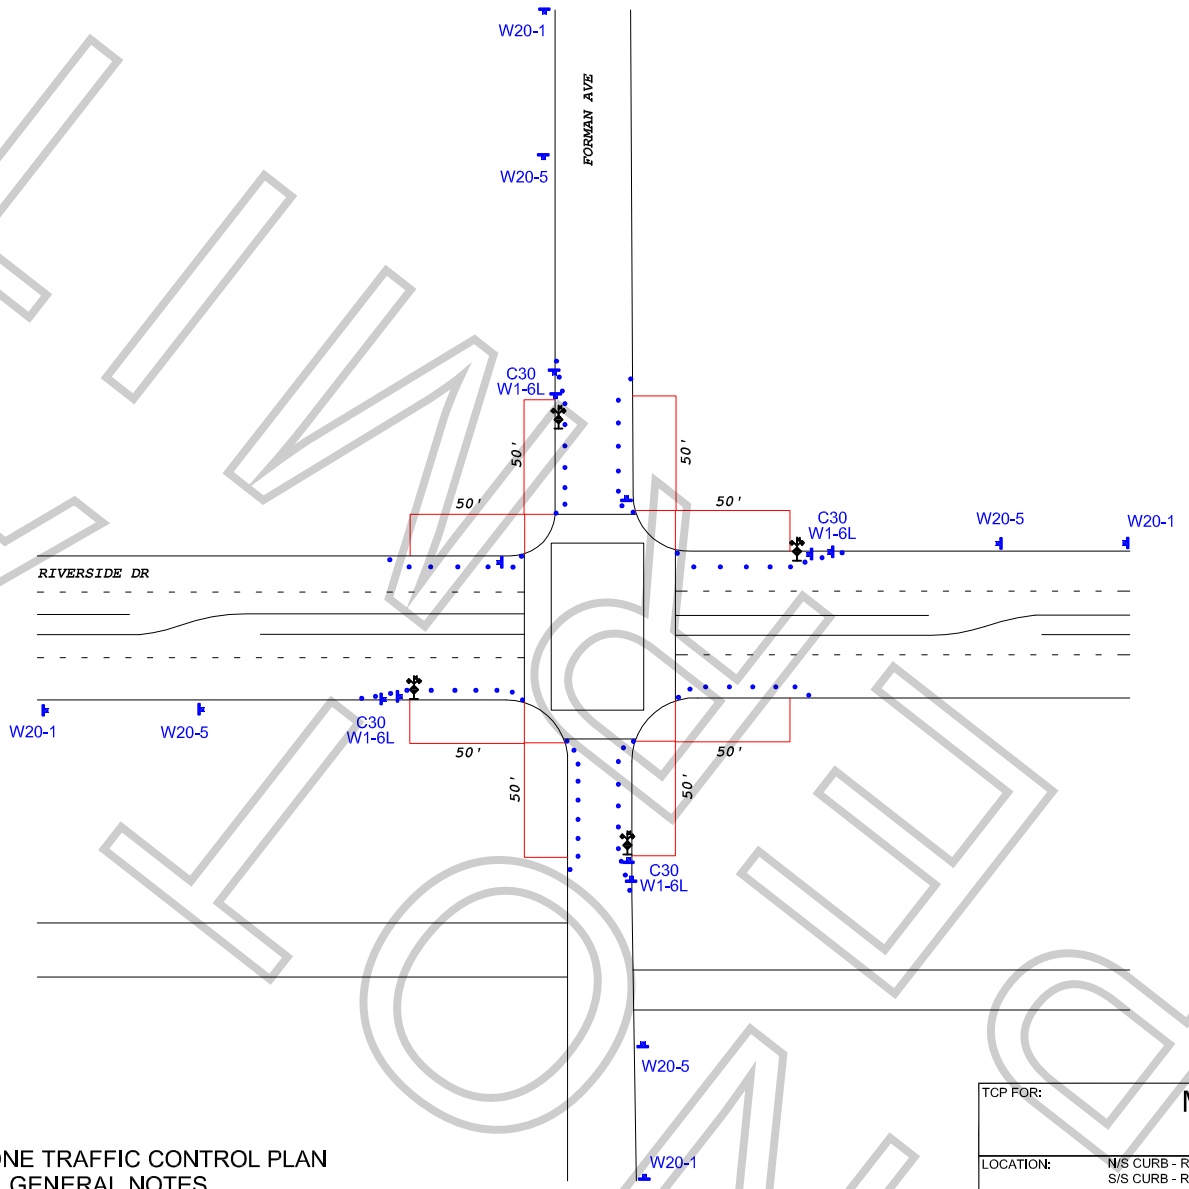

ALL TRAFFIC CONTROL WILL BE INSTALLED TO MEET OR EXCEED THE LATEST CA-MUTCD MINIMUM REQUIREMENTS

WORK ZONE TRAFFIC CONTROL PLAN
GENERAL NOTES

1. DATE/TIME: 10-6-18 FROM 21:00 HOURS TO 10-8-18 19:00 HOURS.

2. ALL SIGNING, STRIPING, AND TRAFFIC CONTROL DEVICES SHALL CONFORM TO THE (CURRENT) STATE OF CALIFORNIA DEPARTMENT OF TRANSPORTATION (CALTRANS) STANDARD PLANS AND STANDARD SPECIFICATIONS, CALIFORNIA MUTCD, AND ANY ADDENDUMS THERETO, AND AS SHOWN ON THESE PLANS, SYMBOLS AND ABBREVIATIONS USED ARE SHOWN ON CALTRANS STANDARD PLANS.
3. THERE WILL BE NO INTERFERENCE WITH TRAFFIC SIGNALS OR CROSSWALKS.
4. CONES WILL BE 28" MINIMUM HEIGHT AND HAVE REFLECTORIZED SLEEVES FOR NIGHT WORK.
5. POLICE WILL DIRECT TRAFFIC IF NECESSARY.

TCP FOR: MAGNUM OPUS

LOCATION: N/S CURB - RIVERSIDE DR GOING EAST/WEST 50'
S/S CURB - RIVERSIDE DR GOING EAST/WEST 50'
W/S CURB - FORMAN AVE GOING EAST/WEST 50'
E/S CURB - FORMAN AVE GOING EAST/WEST 50'
TOLUCA LAKE, CALIFORNIA

CONTACT: STEVE MAPEL
PH# 818-261-4733

JCL TRAFFIC SERVICES
(213) 622-9775
C31-CA Lic # 805357

DATE REVISIONS

DRAFTER: MARIO MENJIVAR
SCALE: N.T.S.
FILM LA: TK

FINAL COPY

Permit #F00141622

- Ⓢ TRAFFIC SIGNAL
- TRAFFIC CONE
- TYPE I W/ SIGN
- HIGH LEVEL WARNING DEVICE

ALL TRAFFIC CONTROL WILL BE INSTALLED TO MEET OR EXCEED THE LATEST CA-MUTCD MINIMUM REQUIREMENTS

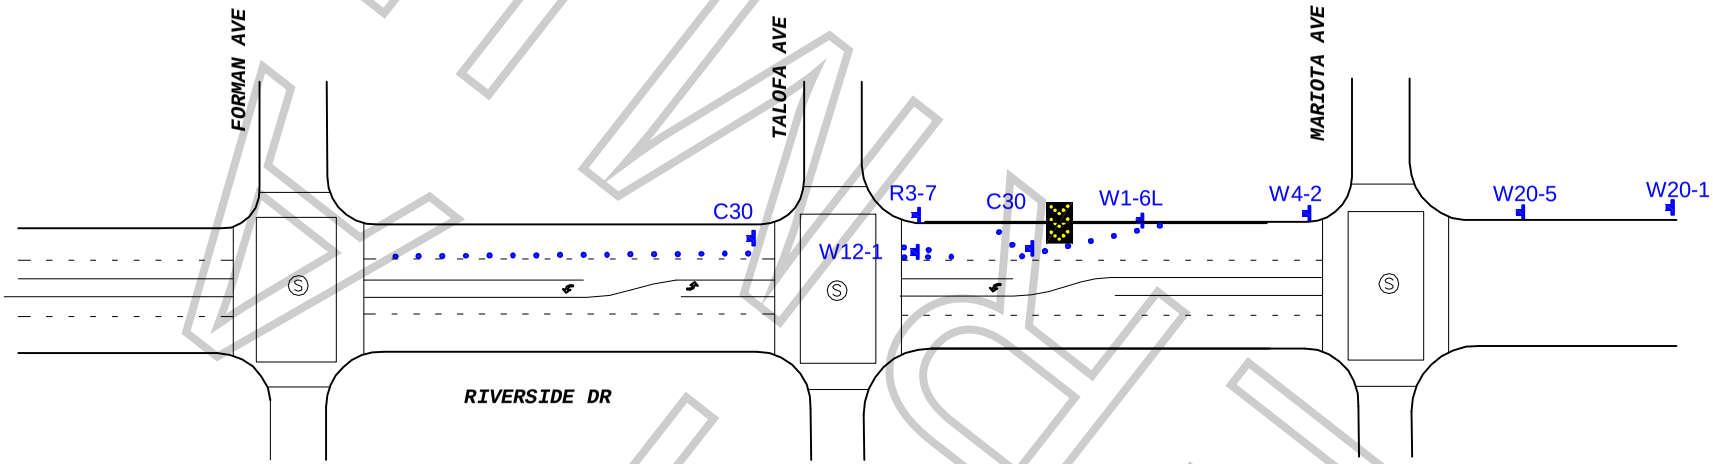

WORK ZONE TRAFFIC CONTROL PLAN
GENERAL NOTES

1. DATE/TIME: 10-6-18 FROM 06:00 HOURS TO 22:00 HOURS.

2. ALL SIGNING, STRIPING, AND TRAFFIC CONTROL DEVICES SHALL CONFORM TO THE (CURRENT) STATE OF CALIFORNIA DEPARTMENT OF TRANSPORTATION (CALTRANS) STANDARD PLANS AND STANDARD SPECIFICATIONS, CALIFORNIA MUTCD, AND ANY ADDENDUMS THERETO, AND AS SHOWN ON THESE PLANS, SYMBOLS AND ABBREVIATIONS USED ARE SHOWN ON CALTRANS STANDARD PLANS.
3. THERE WILL BE NO INTERFERENCE WITH TRAFFIC SIGNALS OR CROSSWALKS.
4. CONES WILL BE 28" MINIMUM HEIGHT AND HAVE REFLECTORIZED SLEEVES FOR NIGHT WORK.
5. POLICE WILL DIRECT TRAFFIC IF NECESSARY.

TCP FOR:	MAGNUM OPUS
LOCATION:	N/S CURB+1 - RIVERSIDE DR FROM TALOFA TO FORMAN TOLUCA LAKE, CALIFORNIA
CONTACT:	STEVE MAPEL PH# 818-261-4733
	JCL TRAFFIC SERVICES (213) 622-9775 C31-CA Lic # 805357
DATE / REVISIONS	DRAFTER: MARIO MENJIVAR SCALE: N.T.S. FILM LA: TK

KIWI ONA

FilmL.A., Inc.
6255 W Sunset Blvd, 12th Floor
Hollywood, CA 90028
t: (213)977-8600 - f: (213)977-8601
www.filmla.com

Summary Information

Approval Communiqué

Permit Number	F00141622	**Location Manager**	RICK SCHULER / STEVE MAPEL
Production Company	BOSS FILM PRODUCTIONS MAGNUM O...	Primary Phone	Mobile - 213-718-0087
Insured Company	BOSS FILM PRODUCTIONS MAGNUM O...	Secondary Phone	Mobile - 818-261-4733
Production Title	MAGNUM OPUS		

Location : 10143 Riverside Dr , North Hollywood 91602

Location Type : Retail Business

Film Dates : 10/07/2018 06:00 AM - 10/07/2018 10:00 PM

Approval Number : 00464864

Approval Status : Approved

Approving Organization : LOS ANGELES CITY DEPARTMENT OF TRANSPORTATION - SIGN & METER REMOVAL

Approver's Name : Karina Chaki

Notes :

User	Note	Date
Karina Chaki	Production to temporarily cover 4 WAY crosswalk with temporary paper.LOCATION ADDRESS: 4724 1/2 FORMAN AVE, NORTH HOLLYWOOD, CA 91602, FILM:10/7 AND 10/8 7AM -1PM (as shown in the pictures) per LADOT guidelines for street signs emailed and comply with traffic safety plan.	10/04/2018 12:54 PM
Karina Chaki	FILM SHOOT DATES: SUNDAY 10/7 (7AM -10PM) & MONDAY 10/8 (7AM - 10PM) LOCATION: RIVERSIDE DR AND FORMAN AVE INTERSECTION 1) At 10143 Riverside Dr: - Remove 1 BIKE RACK as shown in picture #7 2) S/E Corner of Riverside and Forman Ave: - Remove 1 BIKE RACK as shown in picture #2 3) N/E Corner of Riverside and Forman Ave: - Remove 1 BIKE RACK as shown in picture #1 4) At 4448 Forman Ave: - Remove 1 BIKE RACK on Friday 10/5 - Reinstall all 4 BIKE RACKS on Tuesday 10/9 CONTACT: DANIEL ALVAREZ 562-572-9231	10/04/2018 12:36 PM
Karina Chaki	FILM SHOOT DATES: SUNDAY 10/7 & MONDAY 10/8 (7AM - 10PM) LOCATION: RIVERSIDE DR AND FORMAN AVE 1) At 10143 Riverside Dr:Remove 1 parking sign/1 post as shown in picture #7 2) At S/W Corner of Riverside and Forman Ave:Remove Toluca Lake Sign 71 post - Remove 1 high level Riverside Dr sign on traffic signal as shown in picture #6 3) S/E Corner of Riverside and Forman Ave: Remove 1 high level Forman sign on traffic signal as shown in picture #2 4) N/E Corner of Riverside and Forman Ave:Remove 1 no parking sign and 1 post - Remove 1 high level Riverside sign on traffic signal as shown in picture #1 5) At 4448 Forman Ave: Remove 1 no parking sign/1 post as shown in picture #4 6) N/W Corner of Riverside and Forman Ave - Remove Forman Ave sign on traffic signal as shown in picture #5 and 7) - Remove 1 low level Forman Ave (4440) sign on traffic signal as shown in picture #3 by 2PM on Friday 10/5 Reinstall all signs and post before shift by 6AM on	10/04/2018 12:34 PM

PERMIT

FilmL.A., Inc.
6255 W Sunset Blvd, 12th Floor
Hollywood, CA 90028
t: (213)977-8600 - f: (213)977-8601
www.filmla.com

Summary Information

Approval Communiqué

Permit Number	F00141622	**Location Manager**	RICK SCHULER / STEVE MAPEL
Production Company	BOSS FILM PRODUCTIONS MAGNUM O...	Primary Phone	Mobile - 213-718-0087
Insured Company	BOSS FILM PRODUCTIONS MAGNUM O...	Secondary Phone	Mobile - 818-261-4733
Production Title	MAGNUM OPUS		

Tuesday 10/9 CONTACT: DANIEL ALVAREZ 562-572-9231

Karina Chaki	LADOT TO PROVIDE ONE TRAFFIC SIGNAL ELECTRICIAN TO MANUALLY CONTROL TRAFFIC SIGNALS AT THE INTERSECTION OF RIVERSIDE DR AND FOREMAN AVE ON SUNDAY 10/7 (7AM -10PM) AND MONDAY 10/8 (7AM -10PM). TOTAL OF 34 HOURS WHICH INCLUDES ROUND TRIPS	10/04/2018 11:23 AM

Personnel :

Personnnel Type	Fees	Work Order / Log Number
TRAFFIC SIGNAL ELECT	4,369	29150
SIGN POSTER	1,273	29140
SIGN POSTER (BIKE RA	1,148	29140
INSPECTOR	100	29140

NOT A PERMIT

SPECIAL FILMING CONDITIONS
TOLUCA LAKE COMMUNITY

The Special Filming Conditions described below will be included in the terms and conditions of permits issued for filming in this area and are in addition to the standard terms and conditions applicable to filming permits generally. While these Special Filming Conditions will be included as terms if a permit for filming in this area is issued, they are not intended to, and do not, establish the criteria or standards for determining whether or not a particular permit (or permits) will be issued for this area. The decision whether or not a particular permit (or permits) will be issued is vested in the discretion of the appropriate City or County department or their designees (including FilmL.A., Inc.), to be exercised consistent with public health, safety and general welfare, and applicable land-use ordinances.

These Special Filming Conditions apply to the area bounded by: Cahuenga Boulevard., Camarillo Street, the Burbank city boundary and the Los Angeles River. **Affected residents must be notified at least two (2) days in advance of the first day of filming or the first day of any substantial set preparation.** *Permit requests must be submitted at least three (3) days in advance.*

- **FilmL.A., Inc. will evaluate all requests for permits in this area using the following criteria:** Frequency of filming per block near the requested location and parking areas – Duration and frequency of recent filming – Proximity of concurrent filming activities – Historical use – Recent problems or complaints – Number of filming days requested – Company size – Proposed activities (effects, excessive noise, cranes, etc.) – any other criteria that may be relevant to the specific situation. ***NO PERMITS FOR THIS AREA SHOULD BE ASSUMED TO BE AVAILABLE WITHOUT THE ABOVE REVIEW.***

- **Filming in the Toluca Lake Community requires that notification be given to the representatives of the Toluca Lake Homeowners' Association.** *The current contacts are Richard Bogy (323) 877-0604* rbogy@bogycompany.com *and Steve Hampar (818) 687-4915* steve@hamparproperties.com

- **Weekend and holiday filming is generally prohibited, unless approved by the Permit Authority.**

- **The standard residential requirement prohibiting arrival before 7:00 a.m. and departure after 10:00 p.m., Monday through Friday, must be strictly adhered to.** An extension of the standard filming hours requires that affected residents be surveyed to identify neighborhood concerns and the approved hours and days but must be specifically indicated on the permit.

- **Sidewalks must be kept clear at all times.**

- **Craft services, catering trucks, food preparation tables and dining tables are prohibited on sidewalks or parkways and must be out of public view.**

- **Generator(s) with the proper noise shield shall only be parked in front of the location house, or in front of houses that have approved this activity**.

- **Cast and crew must be bused or shuttled to all Toluca Lake residential filming locations.** Only vehicles authorized by the film permit may be parked on the street where filming is to take place. Personal cars are not to be parked on residential streets in the Toluca Lake area.

- **Production vehicle parking will be limited to one side of the street at all times.**

- **Vehicle and/or pedestrian traffic can be halted for periods up to 90 seconds under the authority of the Permit Authority.** Longer periods require the concurrence of FilmL.A.

- Production companies must attach copies of these Special Conditions to their call sheets when working in Toluca Lake.

- Cast and crew shall be informed of the provisions of the **Filmmakers' Code of Professional Responsibility.**

FilmL.A., Inc. NOT A PERMIT

SPECIAL FILMING CONDITIONS
TOLUCA LAKE COMMUNITY

The Special Filming Conditions described below will be included in the terms and conditions of permits issued for filming in this area and are in addition to the standard terms and conditions applicable to filming permits generally. While these Special Filming Conditions will be included as terms if a permit for filming in this area is issued, they are not intended to, and do not, establish the criteria or standards for determining whether or not a particular permit (or permits) will be issued for this area. The decision whether or not a particular permit (or permits) will be issued is vested in the discretion of the appropriate City or County department or their designees (including FilmL.A., Inc.), to be exercised consistent with public health, safety and general welfare, and applicable land-use ordinances.

These Special Filming Conditions apply to the area bounded by: Cahuenga Boulevard., Camarillo Street, the Burbank city boundary and the Los Angeles River. **Affected residents must be notified at least two (2) days in advance of the first day of filming or the first day of any substantial set preparation.** *Permit requests must be submitted at least three (3) days in advance.*

- **FilmL.A., Inc. will evaluate all requests for permits in this area using the following criteria:** Frequency of filming per block near the requested location and parking areas – Duration and frequency of recent filming – Proximity of concurrent filming activities – Historical use – Recent problems or complaints – Number of filming days requested – Company size – Proposed activities (effects, excessive noise, cranes, etc.) – any other criteria that may be relevant to the specific situation. ***NO PERMITS FOR THIS AREA SHOULD BE ASSUMED TO BE AVAILABLE WITHOUT THE ABOVE REVIEW.***

- **Filming in the Toluca Lake Community requires that notification be given to the representatives of the Toluca Lake Homeowners' Association.** *The current contacts are Richard Bogy (323) 877-0604* rbogy@bogycompany.com *and Steve Hampar (818) 687-4915* steve@hamparproperties.com

- **Weekend and holiday filming is generally prohibited, unless approved by the Permit Authority.**

- **The standard residential requirement prohibiting arrival before 7:00 a.m. and departure after 10:00 p.m., Monday through Friday, must be strictly adhered to.** An extension of the standard filming hours requires that affected residents be surveyed to identify neighborhood concerns and the approved hours and days but must be specifically indicated on the permit.

- **Sidewalks must be kept clear at all times.**

- **Craft services, catering trucks, food preparation tables and dining tables are prohibited on sidewalks or parkways and must be out of public view.**

- **Generator(s) with the proper noise shield shall only be parked in front of the location house, or in front of houses that have approved this activity**.

- **Cast and crew must be bused or shuttled to all Toluca Lake residential filming locations.** Only vehicles authorized by the film permit may be parked on the street where filming is to take place. Personal cars are not to be parked on residential streets in the Toluca Lake area.

- **Production vehicle parking will be limited to one side of the street at all times.**

- **Vehicle and/or pedestrian traffic can be halted for periods up to 90 seconds under the authority of the Permit Authority.** Longer periods require the concurrence of FilmL.A.

- Production companies must attach copies of these Special Conditions to their call sheets when working in Toluca Lake.

- Cast and crew shall be informed of the provisions of the **Filmmakers' Code of Professional Responsibility.**

FilmL.A., Inc. NOT A PERMIT

Permit #F00141622

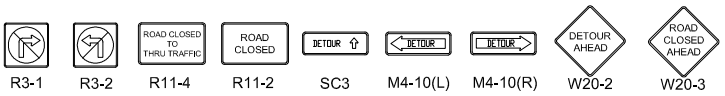

ALL TRAFFIC CONTROL WILL BE INSTALLED TO MEET OR EXCEED THE LATEST CA-MUTCD MINIMUM REQUIREMENTS

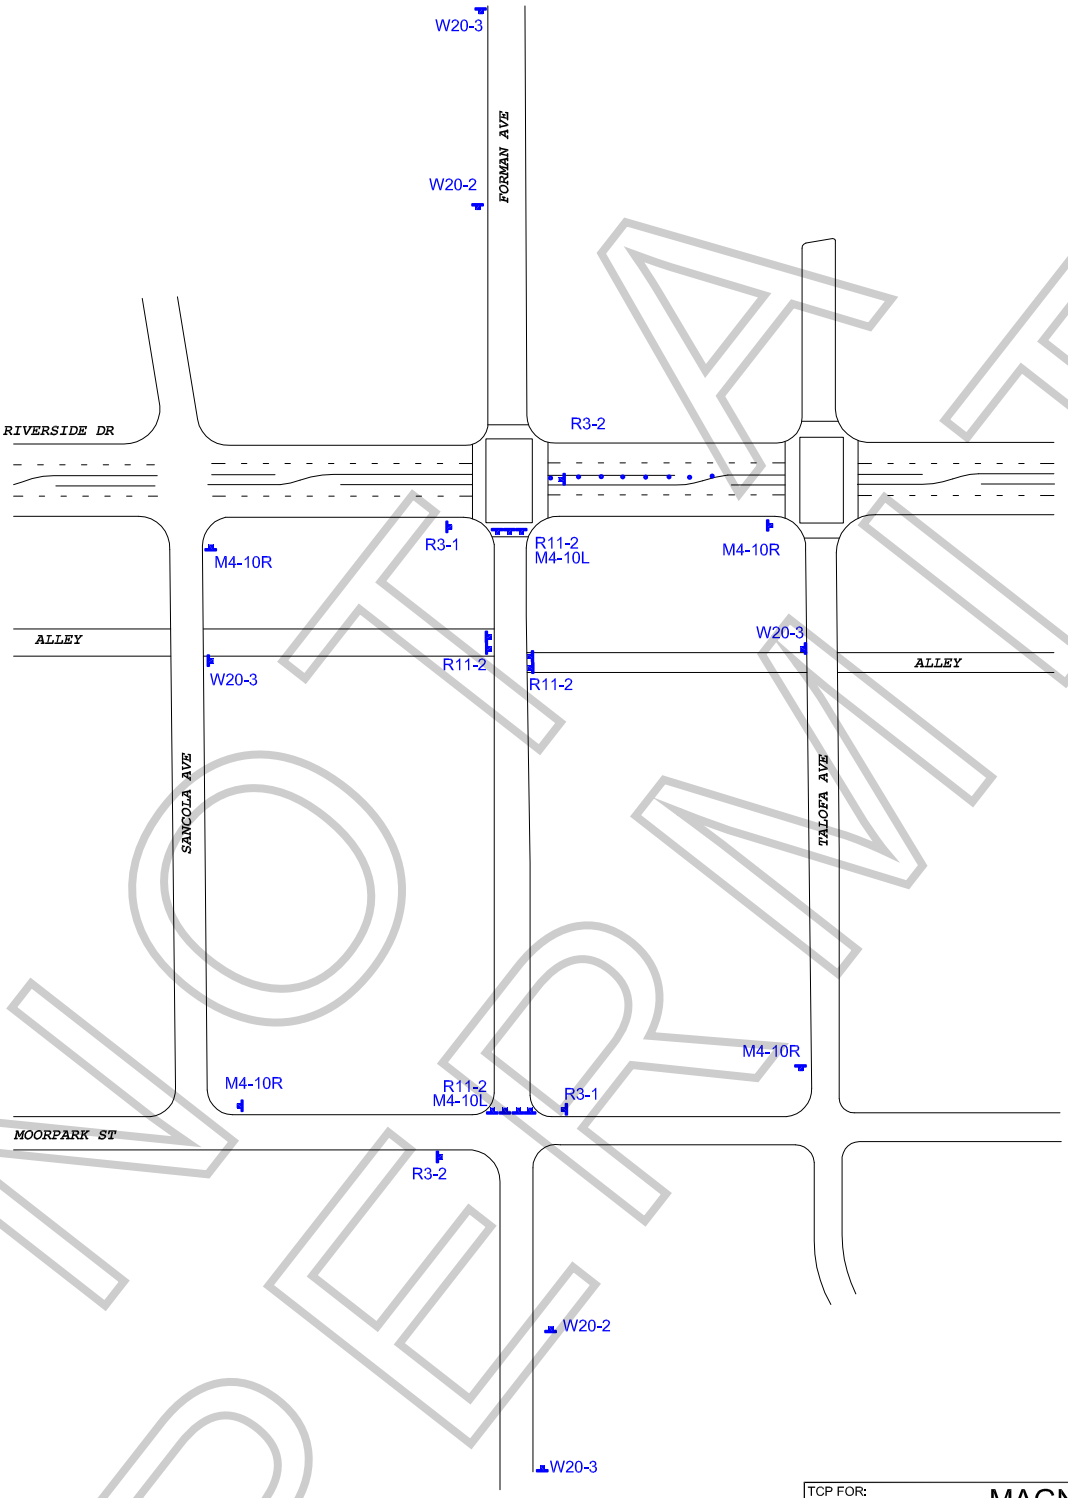

NOT A PERMIT

WORK ZONE TRAFFIC CONTROL PLAN
GENERAL NOTES

1. DATE/TIME: 10-7-18 FROM 06:00 HOURS TO 18:00 HOURS.

2. ALL SIGNING, STRIPING, AND TRAFFIC CONTROL DEVICES SHALL CONFORM TO THE (CURRENT) STATE OF CALIFORNIA DEPARTMENT OF TRANSPORTATION (CALTRANS) STANDARD PLANS AND STANDARD SPECIFICATIONS, CALIFORNIA MUTCD, AND ANY ADDENDUMS THERETO, AND AS SHOWN ON THESE PLANS, SYMBOLS AND ABBREVIATIONS USED ARE SHOWN ON CALTRANS STANDARD PLANS.
3. THERE WILL BE NO INTERFERENCE WITH TRAFFIC SIGNALS OR CROSSWALKS.
4. CONES WILL BE 28" MINIMUM HEIGHT AND HAVE REFLECTORIZED SLEEVES FOR NIGHT WORK.
5. POLICE WILL DIRECT TRAFFIC IF NECESSARY.

TCP FOR:	MAGNUM OPUS
LOCATION:	FULL CLOSURE OF FORMAN AVE FROM MOORPARK ST TO RIVERSIDE DR TOLUCA LAKE, CALIFORNIA
CONTACT:	STEVE MAPEL PH# 818-261-4733
	JCL TRAFFIC SERVICES (213) 622-9775 C31-CA Lic # 805357
DATE / REVISIONS	DRAFTER: MARIO MENJIVAR
	SCALE: N.T.S.
	FILM LA: TK

Permit #F00141622

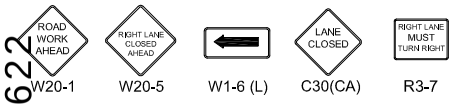

Ⓢ TRAFFIC SIGNAL

● TRAFFIC CONE

TYPE I W/ SIGN

HIGH LEVEL WARNING DEVICE

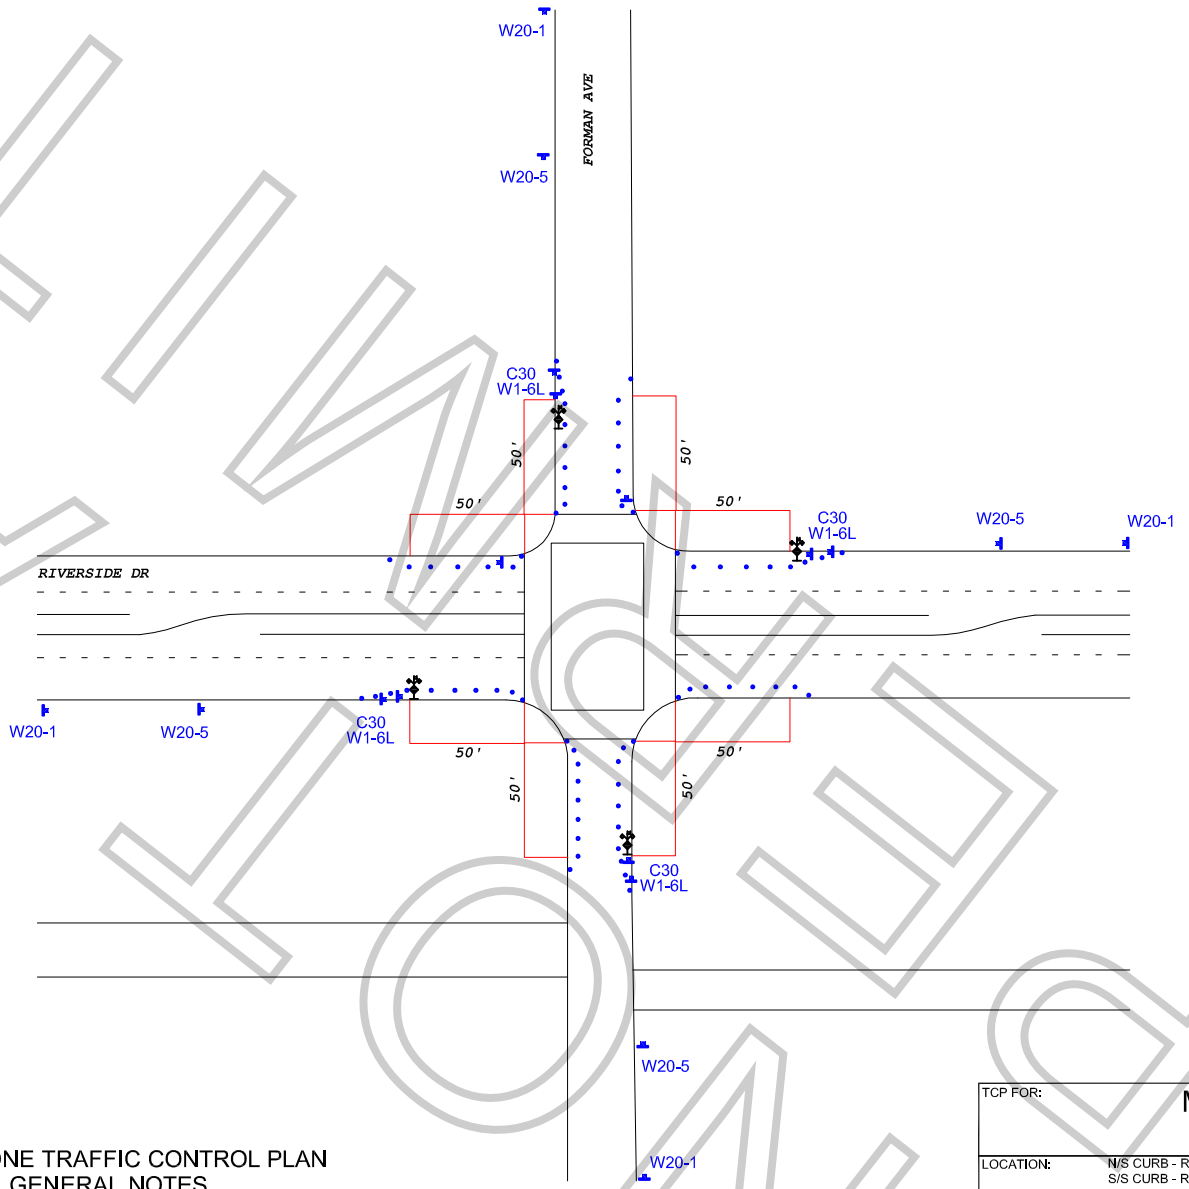

ALL TRAFFIC CONTROL WILL BE INSTALLED TO MEET OR EXCEED THE LATEST CA-MUTCD MINIMUM REQUIREMENTS

WORK ZONE TRAFFIC CONTROL PLAN
GENERAL NOTES

1. DATE/TIME: 10-6-18 FROM 21:00 HOURS TO 10-8-18 19:00 HOURS.

2. ALL SIGNING, STRIPING, AND TRAFFIC CONTROL DEVICES SHALL CONFORM TO THE (CURRENT) STATE OF CALIFORNIA DEPARTMENT OF TRANSPORTATION (CALTRANS) STANDARD PLANS AND STANDARD SPECIFICATIONS, CALIFORNIA MUTCD, AND ANY ADDENDUMS THERETO, AND AS SHOWN ON THESE PLANS, SYMBOLS AND ABBREVIATIONS USED ARE SHOWN ON CALTRANS STANDARD PLANS.
3. THERE WILL BE NO INTERFERENCE WITH TRAFFIC SIGNALS OR CROSSWALKS.
4. CONES WILL BE 28" MINIMUM HEIGHT AND HAVE REFLECTORIZED SLEEVES FOR NIGHT WORK.
5. POLICE WILL DIRECT TRAFFIC IF NECESSARY.

TCP FOR: MAGNUM OPUS

LOCATION: N/S CURB - RIVERSIDE DR GOING EAST/WEST 50'
S/S CURB - RIVERSIDE DR GOING EAST/WEST 50'
W/S CURB - FORMAN AVE GOING EAST/WEST 50'
E/S CURB - FORMAN AVE GOING EAST/WEST 50'
TOLUCA LAKE, CALIFORNIA

CONTACT: STEVE MAPEL
PH# 818-261-4733

JCL TRAFFIC SERVICES
(213) 622-9775
C31-CA Lic # 805357

DATE REVISIONS

DRAFTER: MARIO MENJIVAR
SCALE: N.T.S.
FILM LA: TK

FINAL COPY

SPECIAL FILMING CONDITIONS
TOLUCA LAKE COMMUNITY

The Special Filming Conditions described below will be included in the terms and conditions of permits issued for filming in this area and are in addition to the standard terms and conditions applicable to filming permits generally. While these Special Filming Conditions will be included as terms if a permit for filming in this area is issued, they are not intended to, and do not, establish the criteria or standards for determining whether or not a particular permit (or permits) will be issued for this area. The decision whether or not a particular permit (or permits) will be issued is vested in the discretion of the appropriate City or County department or their designees (including FilmL.A., Inc.), to be exercised consistent with public health, safety and general welfare, and applicable land-use ordinances.

These Special Filming Conditions apply to the area bounded by: Cahuenga Boulevard., Camarillo Street, the Burbank city boundary and the Los Angeles River. **Affected residents must be notified at least two (2) days in advance of the first day of filming or the first day of any substantial set preparation.** *Permit requests must be submitted at least three (3) days in advance.*

- **FilmL.A., Inc. will evaluate all requests for permits in this area using the following criteria:** Frequency of filming per block near the requested location and parking areas – Duration and frequency of recent filming – Proximity of concurrent filming activities – Historical use – Recent problems or complaints – Number of filming days requested – Company size – Proposed activities (effects, excessive noise, cranes, etc.) – any other criteria that may be relevant to the specific situation. ***NO PERMITS FOR THIS AREA SHOULD BE ASSUMED TO BE AVAILABLE WITHOUT THE ABOVE REVIEW.***

- **Filming in the Toluca Lake Community requires that notification be given to the representatives of the Toluca Lake Homeowners' Association.** *The current contacts are Richard Bogy (323) 877-0604* rbogy@bogycompany.com *and Steve Hampar (818) 687-4915* steve@hamparproperties.com

- **Weekend and holiday filming is generally prohibited, unless approved by the Permit Authority.**

- **The standard residential requirement prohibiting arrival before 7:00 a.m. and departure after 10:00 p.m., Monday through Friday, must be strictly adhered to.** An extension of the standard filming hours requires that affected residents be surveyed to identify neighborhood concerns and the approved hours and days but must be specifically indicated on the permit.

- **Sidewalks must be kept clear at all times.**

- **Craft services, catering trucks, food preparation tables and dining tables are prohibited on sidewalks or parkways and must be out of public view.**

- **Generator(s) with the proper noise shield shall only be parked in front of the location house, or in front of houses that have approved this activity**.

- **Cast and crew must be bused or shuttled to all Toluca Lake residential filming locations.** Only vehicles authorized by the film permit may be parked on the street where filming is to take place. Personal cars are not to be parked on residential streets in the Toluca Lake area.

- **Production vehicle parking will be limited to one side of the street at all times.**

- **Vehicle and/or pedestrian traffic can be halted for periods up to 90 seconds under the authority of the Permit Authority.** Longer periods require the concurrence of FilmL.A.

- Production companies must attach copies of these Special Conditions to their call sheets when working in Toluca Lake.

- Cast and crew shall be informed of the provisions of the **Filmmakers' Code of Professional Responsibility.**

FilmL.A., Inc. NOT A PERMIT